CONNECTION TO WINDOW LEDGE

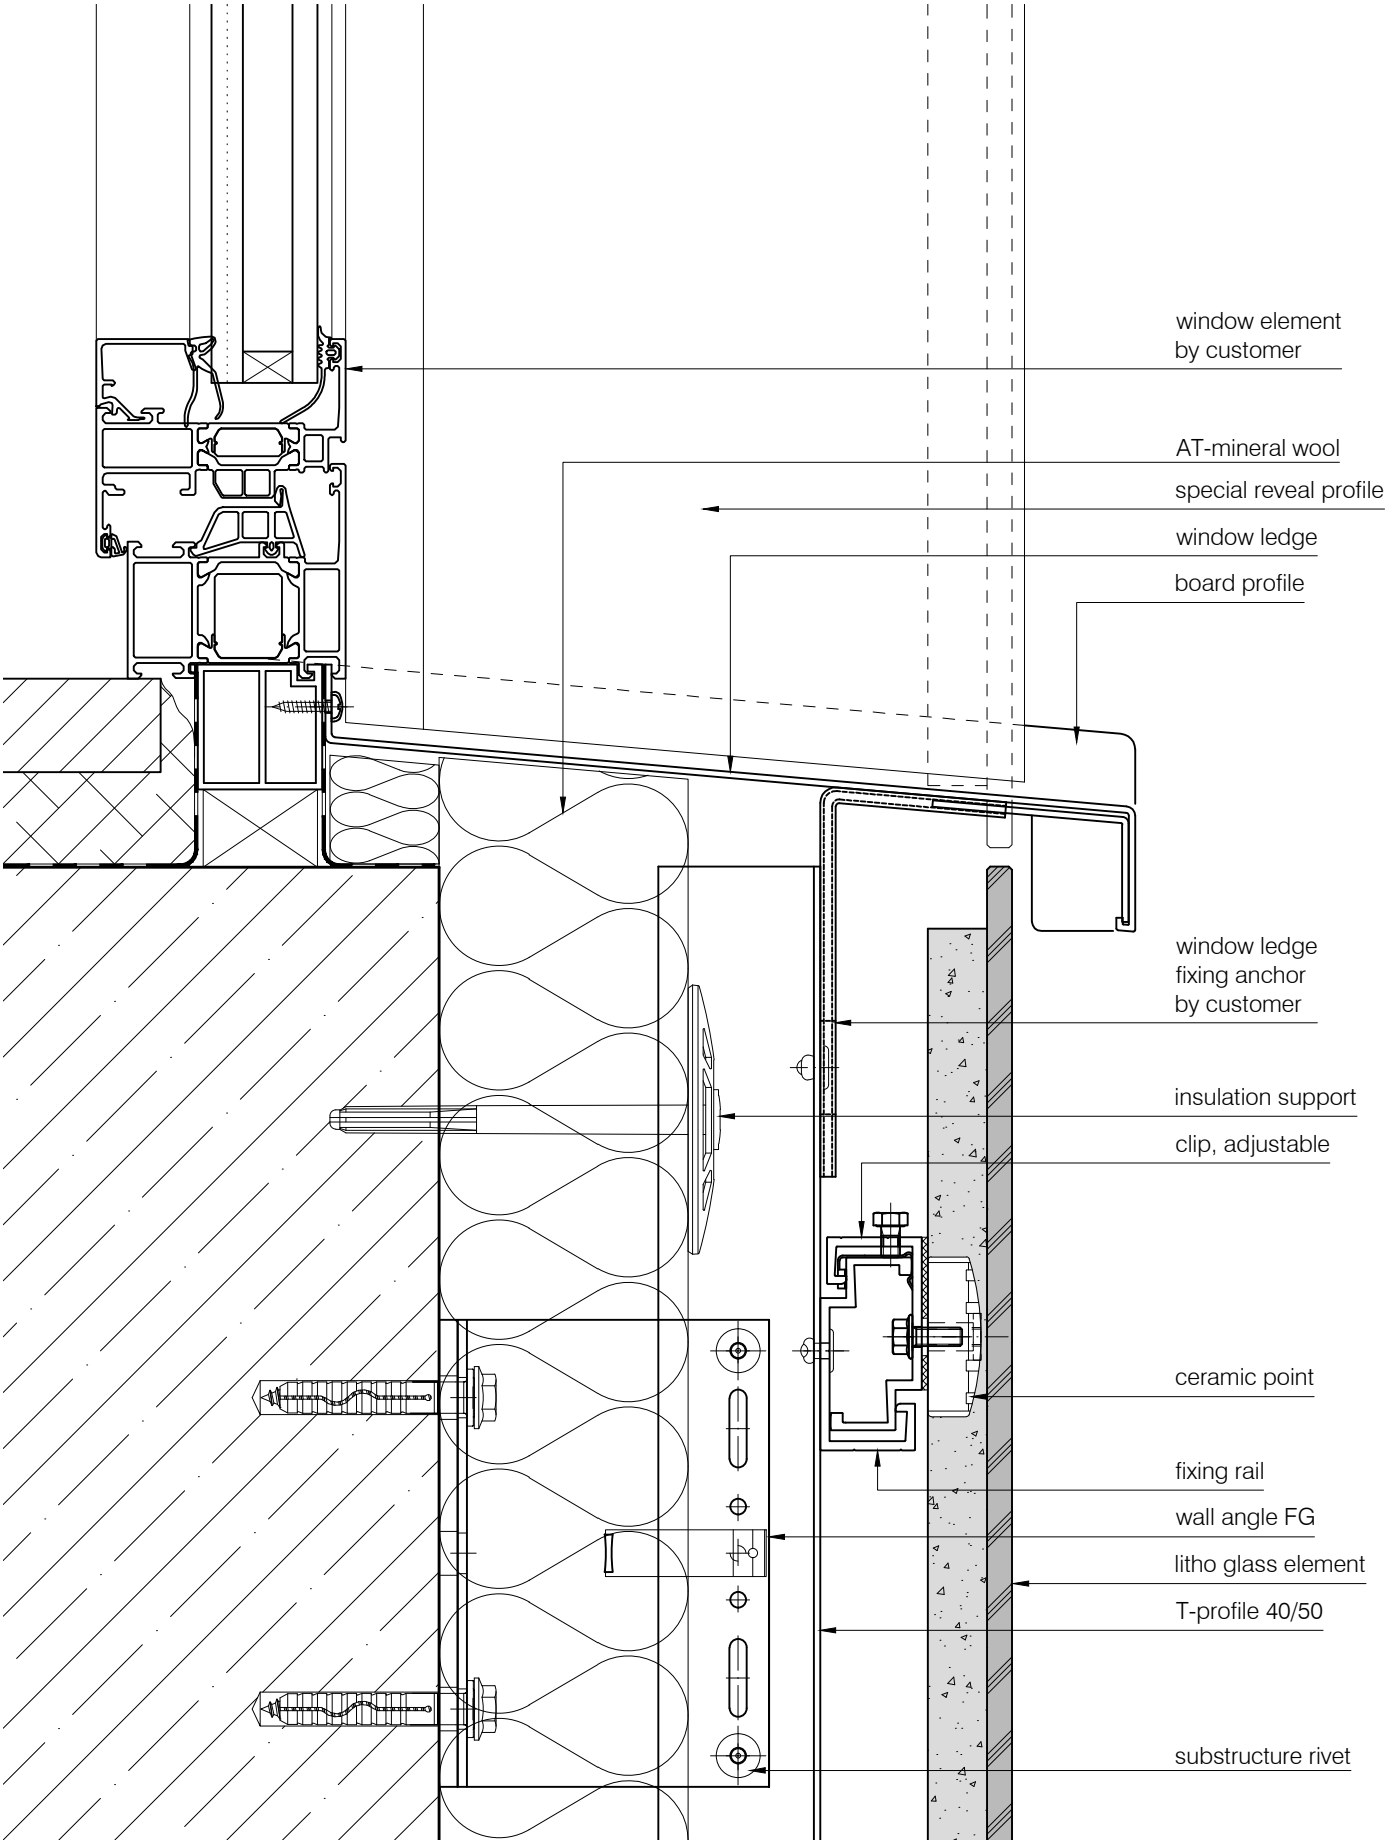

STEINMANN GROUP
Lithodecor Fassaden GmbH
Mylauer Str. 39
08491 Netzschkau
Tel. +49 (0) 3765 380 45 10
www.lithodecor.de

Object: STANDARD DETAIL	System: Litho Glass	Page: L1-1010	
Client: -	Materials: TEMPERED SAFETY GLASS	Drawn by: mf	Index: -
		Date: 31.01.2022	Scale: 1:2,5

© Lithodecor

The chosen form of presentation as well as printing and transmission technology may include small deviations of the scales.
The on-site connections are of the outside firms own responsibility according to the guidelines of the VOB/DIN. The drawn connections from us serve only to complete the plans.